Produced with a Trial Version of PDF Annotator - www.PDFAnnotator.com

BRUHAT BENGALURU MAHANAGARA PALIKE

39-CHOKKASANDRA

N
W E
S

--> CC Road

--> Asphalt Road

W0006 W0008 W0012 W0022 W0026 W0296 W0049 W0043 W0042 W0050 W0056 W0060 W0048 W0077 W0076 W0339 W0282 W0296 W0327 W0117 W0170 W0172 W0187 W0202 W0220 W0360 W0008

VIDYA NAGAR
RUKMINI NAGAR
ASHWATHPURA SLUM
JALAHALLI CROSS CIRCLE
NETAJI NAGAR
DASARAHALLI LAKE
CHOKKASANDRA
PEENYA INDUSTRIAL AREA, 2ND PHASE
NAGASANDRA
5TH BLOCK
H M T · ECHSS LYT, 6TH BLOCK
AMARAVATHI LYT
H M T HOUSING
HMT COLONY
NALAGADDERANAHALLI
NTTF CRS

Produced with a Trial Version of PDF Annotator - www.PDFAnnotator.com

BRUHAT BENGALURU MAHANAGARA PALIKE

41-PEENYA INDUSTRIAL AREA

N
W E
S

Asphalt road

GRUHALAKSHMI COLONY
Govt High School
Bharavasti School
Park
Park
KARIVOBANAHALLI
MARUTHI NAGAR
PEENYA INDUSTRIAL AREA 4TH STAGE
BYRAVESHWARA IND ESTATE
PEENYA, 1ST PHASE
PEENYA 2ND PHASE
SHIVPURA
Sri Srinivasa Vidya Samsta
Sathanarayana Nyaya Temple
SHIVPURA SLUM
PEENYA INDUSTRIAL AREA 2ND STAGE
N T T F
Kyocl
M S R And Sons Instruments Ltd
Post Office
Ace Manufacturing Systems
Kiadb Complex
Kiadb Complex
Indian Oil
Meadl
Sunrise School
Nagal Sankhwara Temple
Oxo Shakthi Temple
PEENYA INDUSTRIAL AREA, 3RD PHASE
Kiadb Complex
Indian Oil
Duggalamma Temple
Mec Karthi Ayur Clinic
Lakshmi Kalyana Mantapa & Sreenivasa Nursing Home
DUGGALAMMA COLONY
- M E I COLONY SLUM
Govt Higher Primary School
Nagamma Temple
Chowdamma Mariyappa Kalyana Mahaaa
Muneshwarij Temple
Ganapathi Temple
B G S School
Sreshtachandanoor Kalyana Mantapa
Shimp Contact Point
Vinayaka Temple
Industrial Training Institute
I R Polytechnic
UB MEC LYT
GANAPATHI NAGAR
M E I COLONY
Manjunatheswamy Temple
RAJAGOPALA NAGAR MAIN ROAD SLUM
Lakhsa Mylar Hall
Shanimahatma Temple
Mathrushree School
Masjid
Govt School
CHAMUNDESHWARI NAGAR SLUM
CHAMUNDESHWARI NAGAR
MEI LYT
Mathrushree School
Yellamma Temple
Ajeesheri Film Theatre
RAJESHWARI NAGAR SLUM
Uq Public School
Raju Rajeshwari Degree College
PARVATHI NAGAR
TUSLI HALLOW BLOCK SLUM
Uday Public School
Raghavendra Temple
Vidhya Education Society
Life Line Nursing Home
SANJAY GANDHI NAGAR

Produced with a Trial Version of PDF Annotator - www.PDFAnnotator.com

BRUHAT BENGALURU MAHANAGARA PALIKE

70-RAJAGOPAL NAGARA

N
W E
S

-CC Road

-Asphalt Road

RAJAGOPAL NAGAR
CHAMUNDI NAGAR
KASTURI BADAVANE SLUM
KASTURI NAGAR
BASAPPANA KATTE NEAR RAGAVENDRA SCHOOL SLUM
BASAPPANA KATTE 8TH CROSS SLUM
KEMPE GOWDA HOUSING SOCIETY
PEENYA INDUSTRIAL AREA 4TH STAGE
DODDANNA INDUSTRIAL ESTATE
SREEGANDHA NAGAR
KAREEMSAB NAGAR
SHAMBHAVI NAGAR
LAGGERE
RAJARAJESHWARI NAGAR
BHAIRAVESHWAR NAGAR
INDIRA PRIYADARSHINI NAGAR
KAPILA NAGAR
ANNAPURNA NAGAR

W0065
W0117
W0180
W0211
W0215
W0223
W0226
W0252
W0254
W0261
W0263
W0265
W0269
W0271
W0273
W0275
W0296
W0300
W0322
W0338
W0413
W0537
W0539
W0541
W0543
W0545
W0547
W0549
W0551
W0591
W0595
W0611

Maruthi Theatre
Sri Balamuri Ganapati Temple
Gururagavandra School
Govt School
Balamuri Ganapathi Temple
Dm Public School
Park
Gnanodhaya Konvent School
Muneshwara Temple
Samrat Ashok School
N L S School
R V School
M E S School
Kiran High School
Bbmp Park
Doddanna Deepashree School
Seetharama Anjaneya Temple
Ganesha Temple
Masjid
Veeda Garments
Konica Garments
K.T.G College And Hostel
Guru Markandeshwara Temple
Nanjundeshwara Temple
Veerabrasmendra Temple

Produced with a Trial Version of PDF Annotator - www.PDFAnnotator.com

BRUHAT BENGALURU MAHANAGARA PALIKE

71-HEGGANAHALLI

N
W E
S

-CC Road

-Asphalt Road

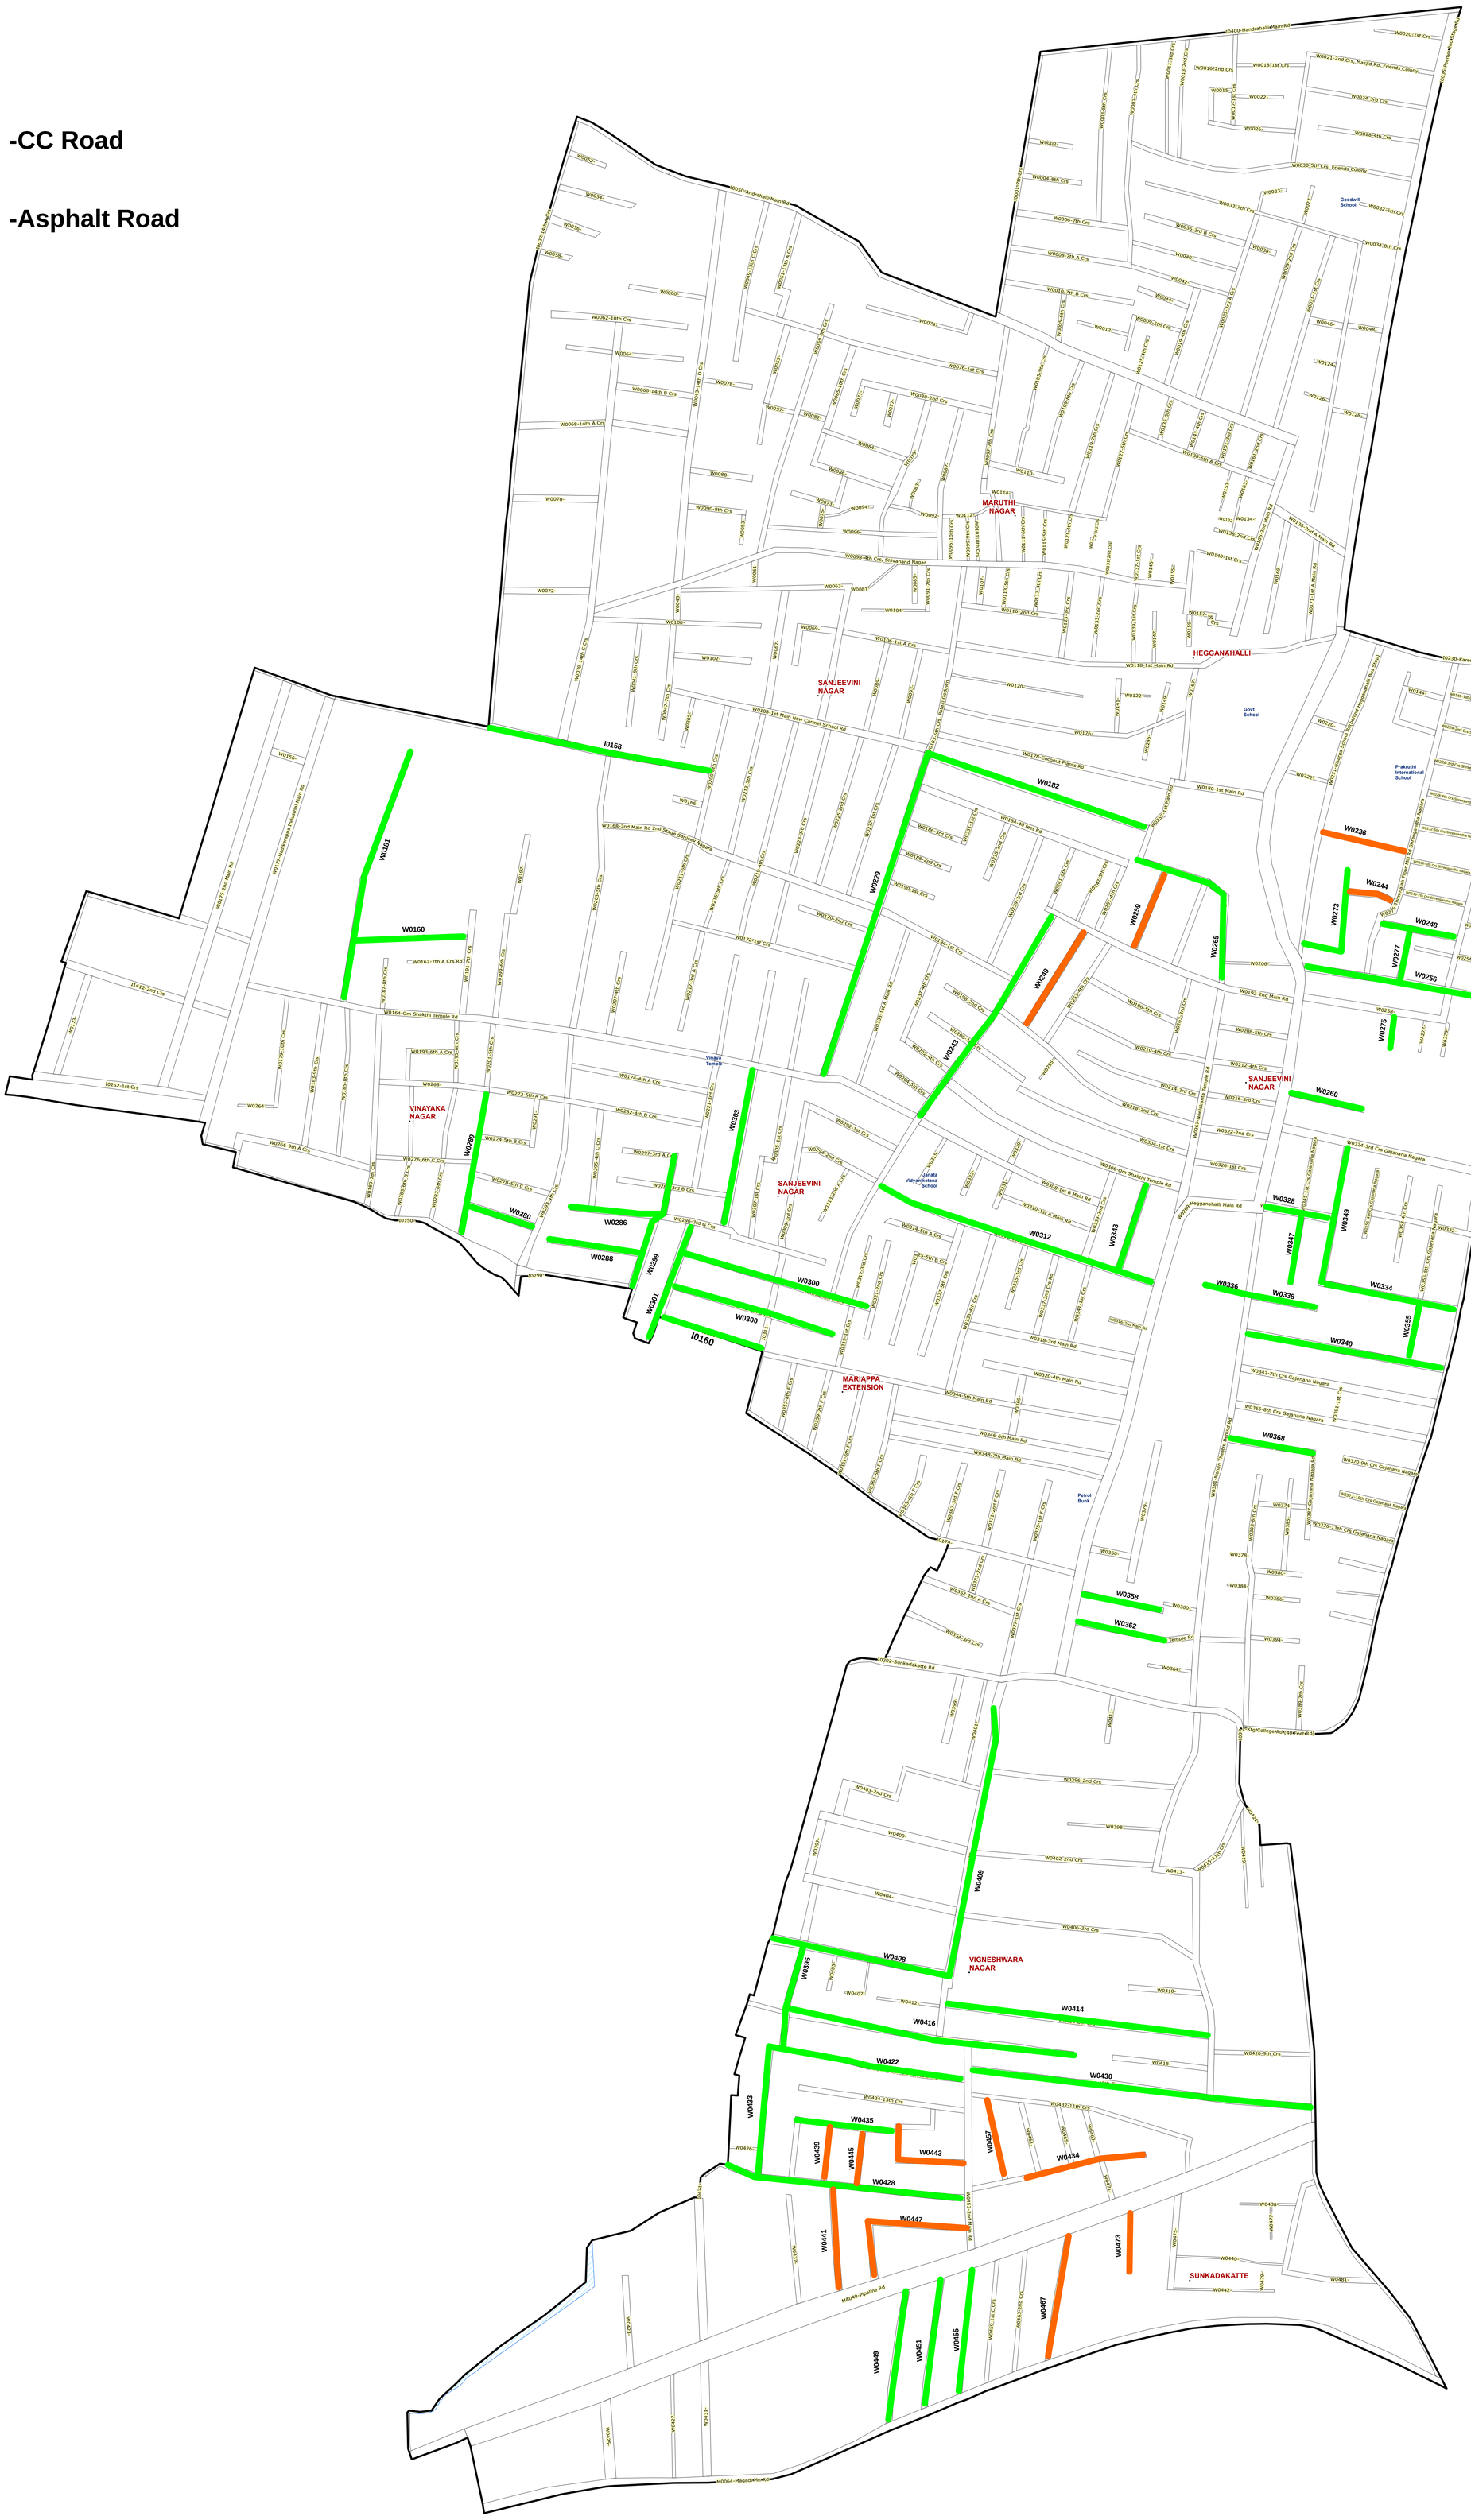

CONSTRUCTION OF BENGALURU ONE BUILDINGS AND OTHER BUILDINGS IN HEGGANAHALLI SUB DIVISIONS AND PEENYA INDUSTRIA AREA SUB DIVISIONS.

TYPICAL FLOOR PLAN

NAME OF WORK : CONSTRUCTION OF BENGALURU ONE BUILDINGS AND OTHER BUILDINGS IN HEGGANAHALLI SUB DIVISIONS AND PEENYA INDUSTRIA AREA SUB DIVISIONS.

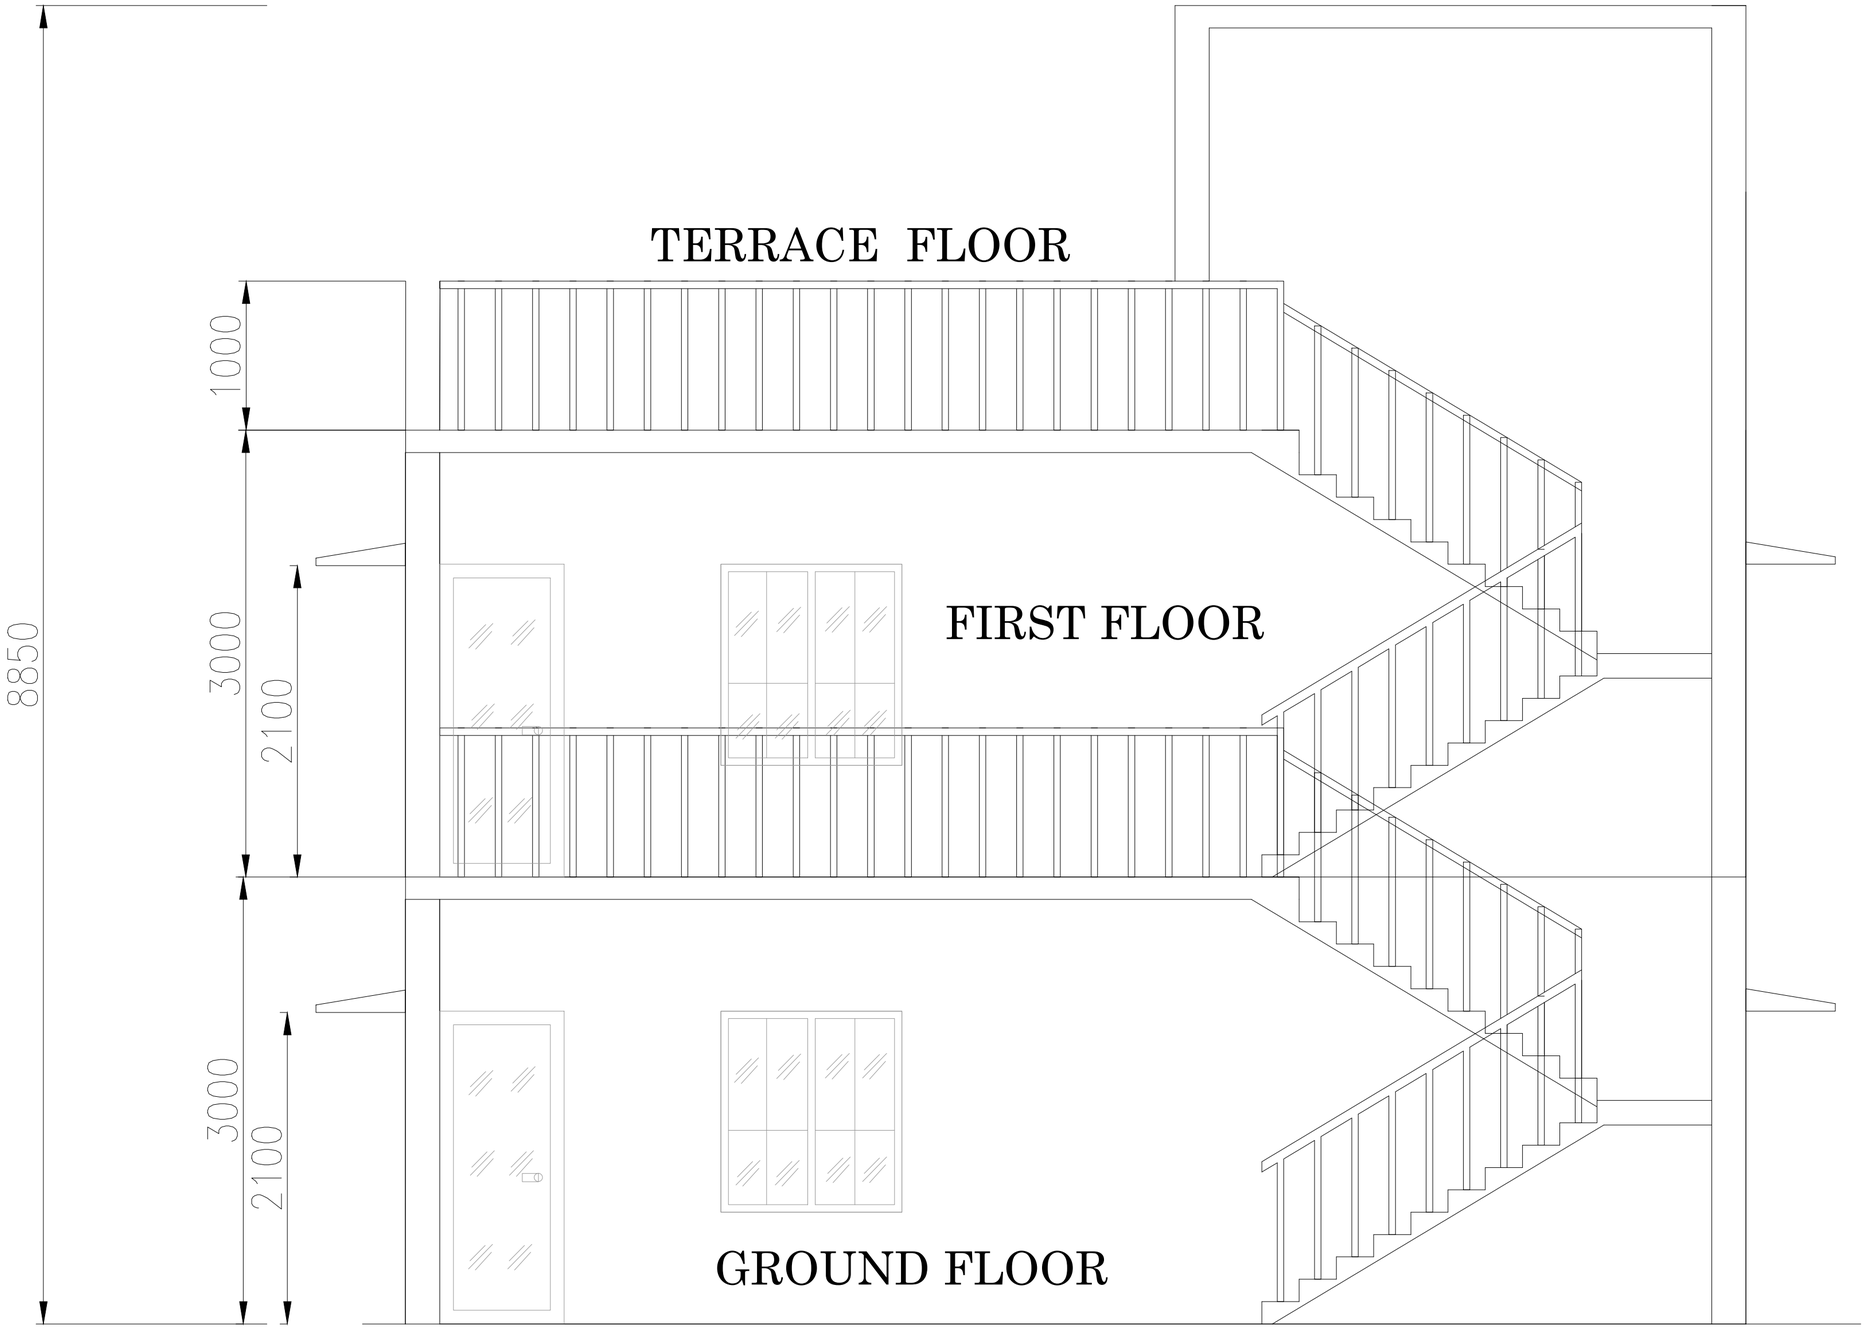

FRONT VIEW

NAME OF WORK : PROPOSED CONSTRUCTION OF SECOND FLOOR BUILDING AY HEGGANAHALLI SUB DIVISION OFFICE

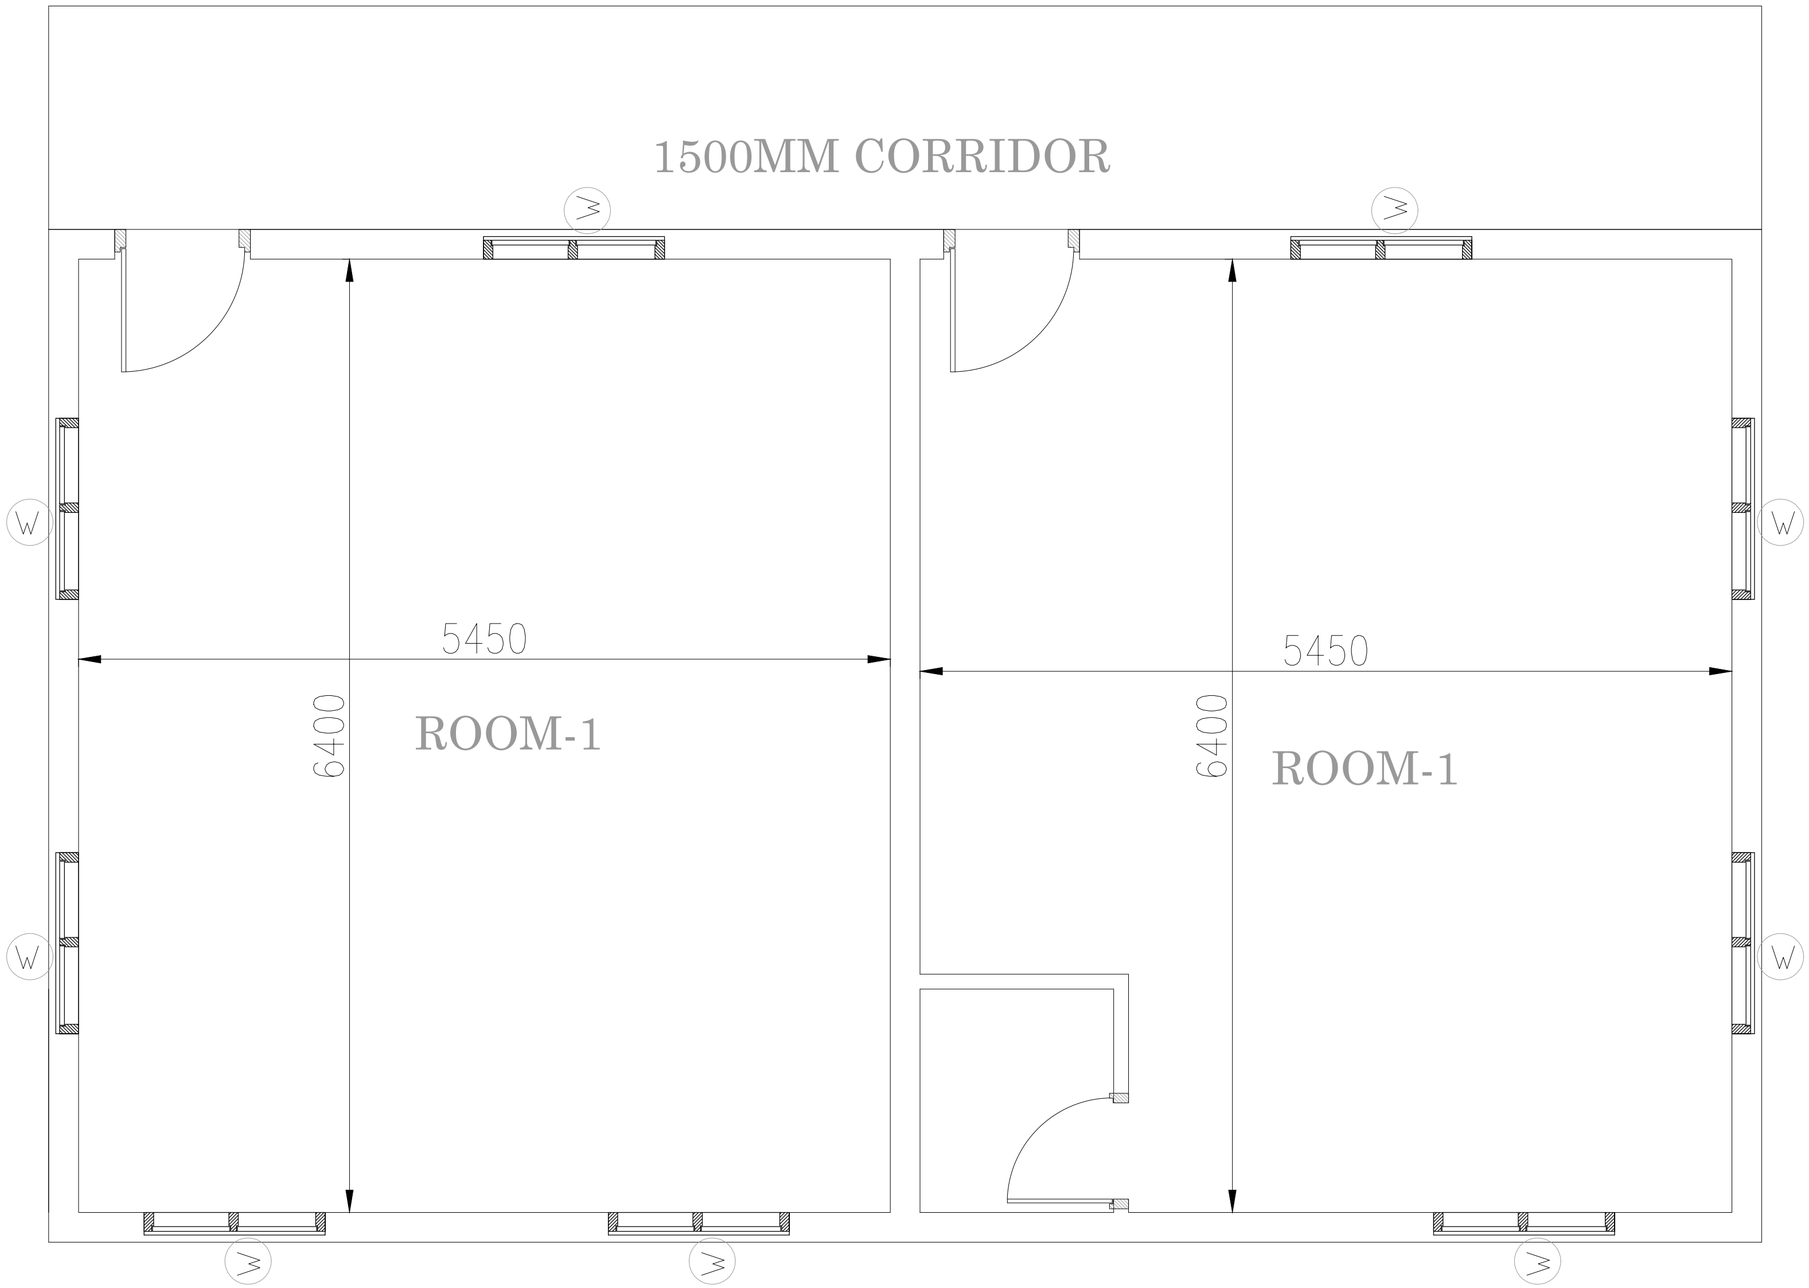

PROPOSED SECOND FLOOR HEGANAHALLI SUB DIVION OFFICE

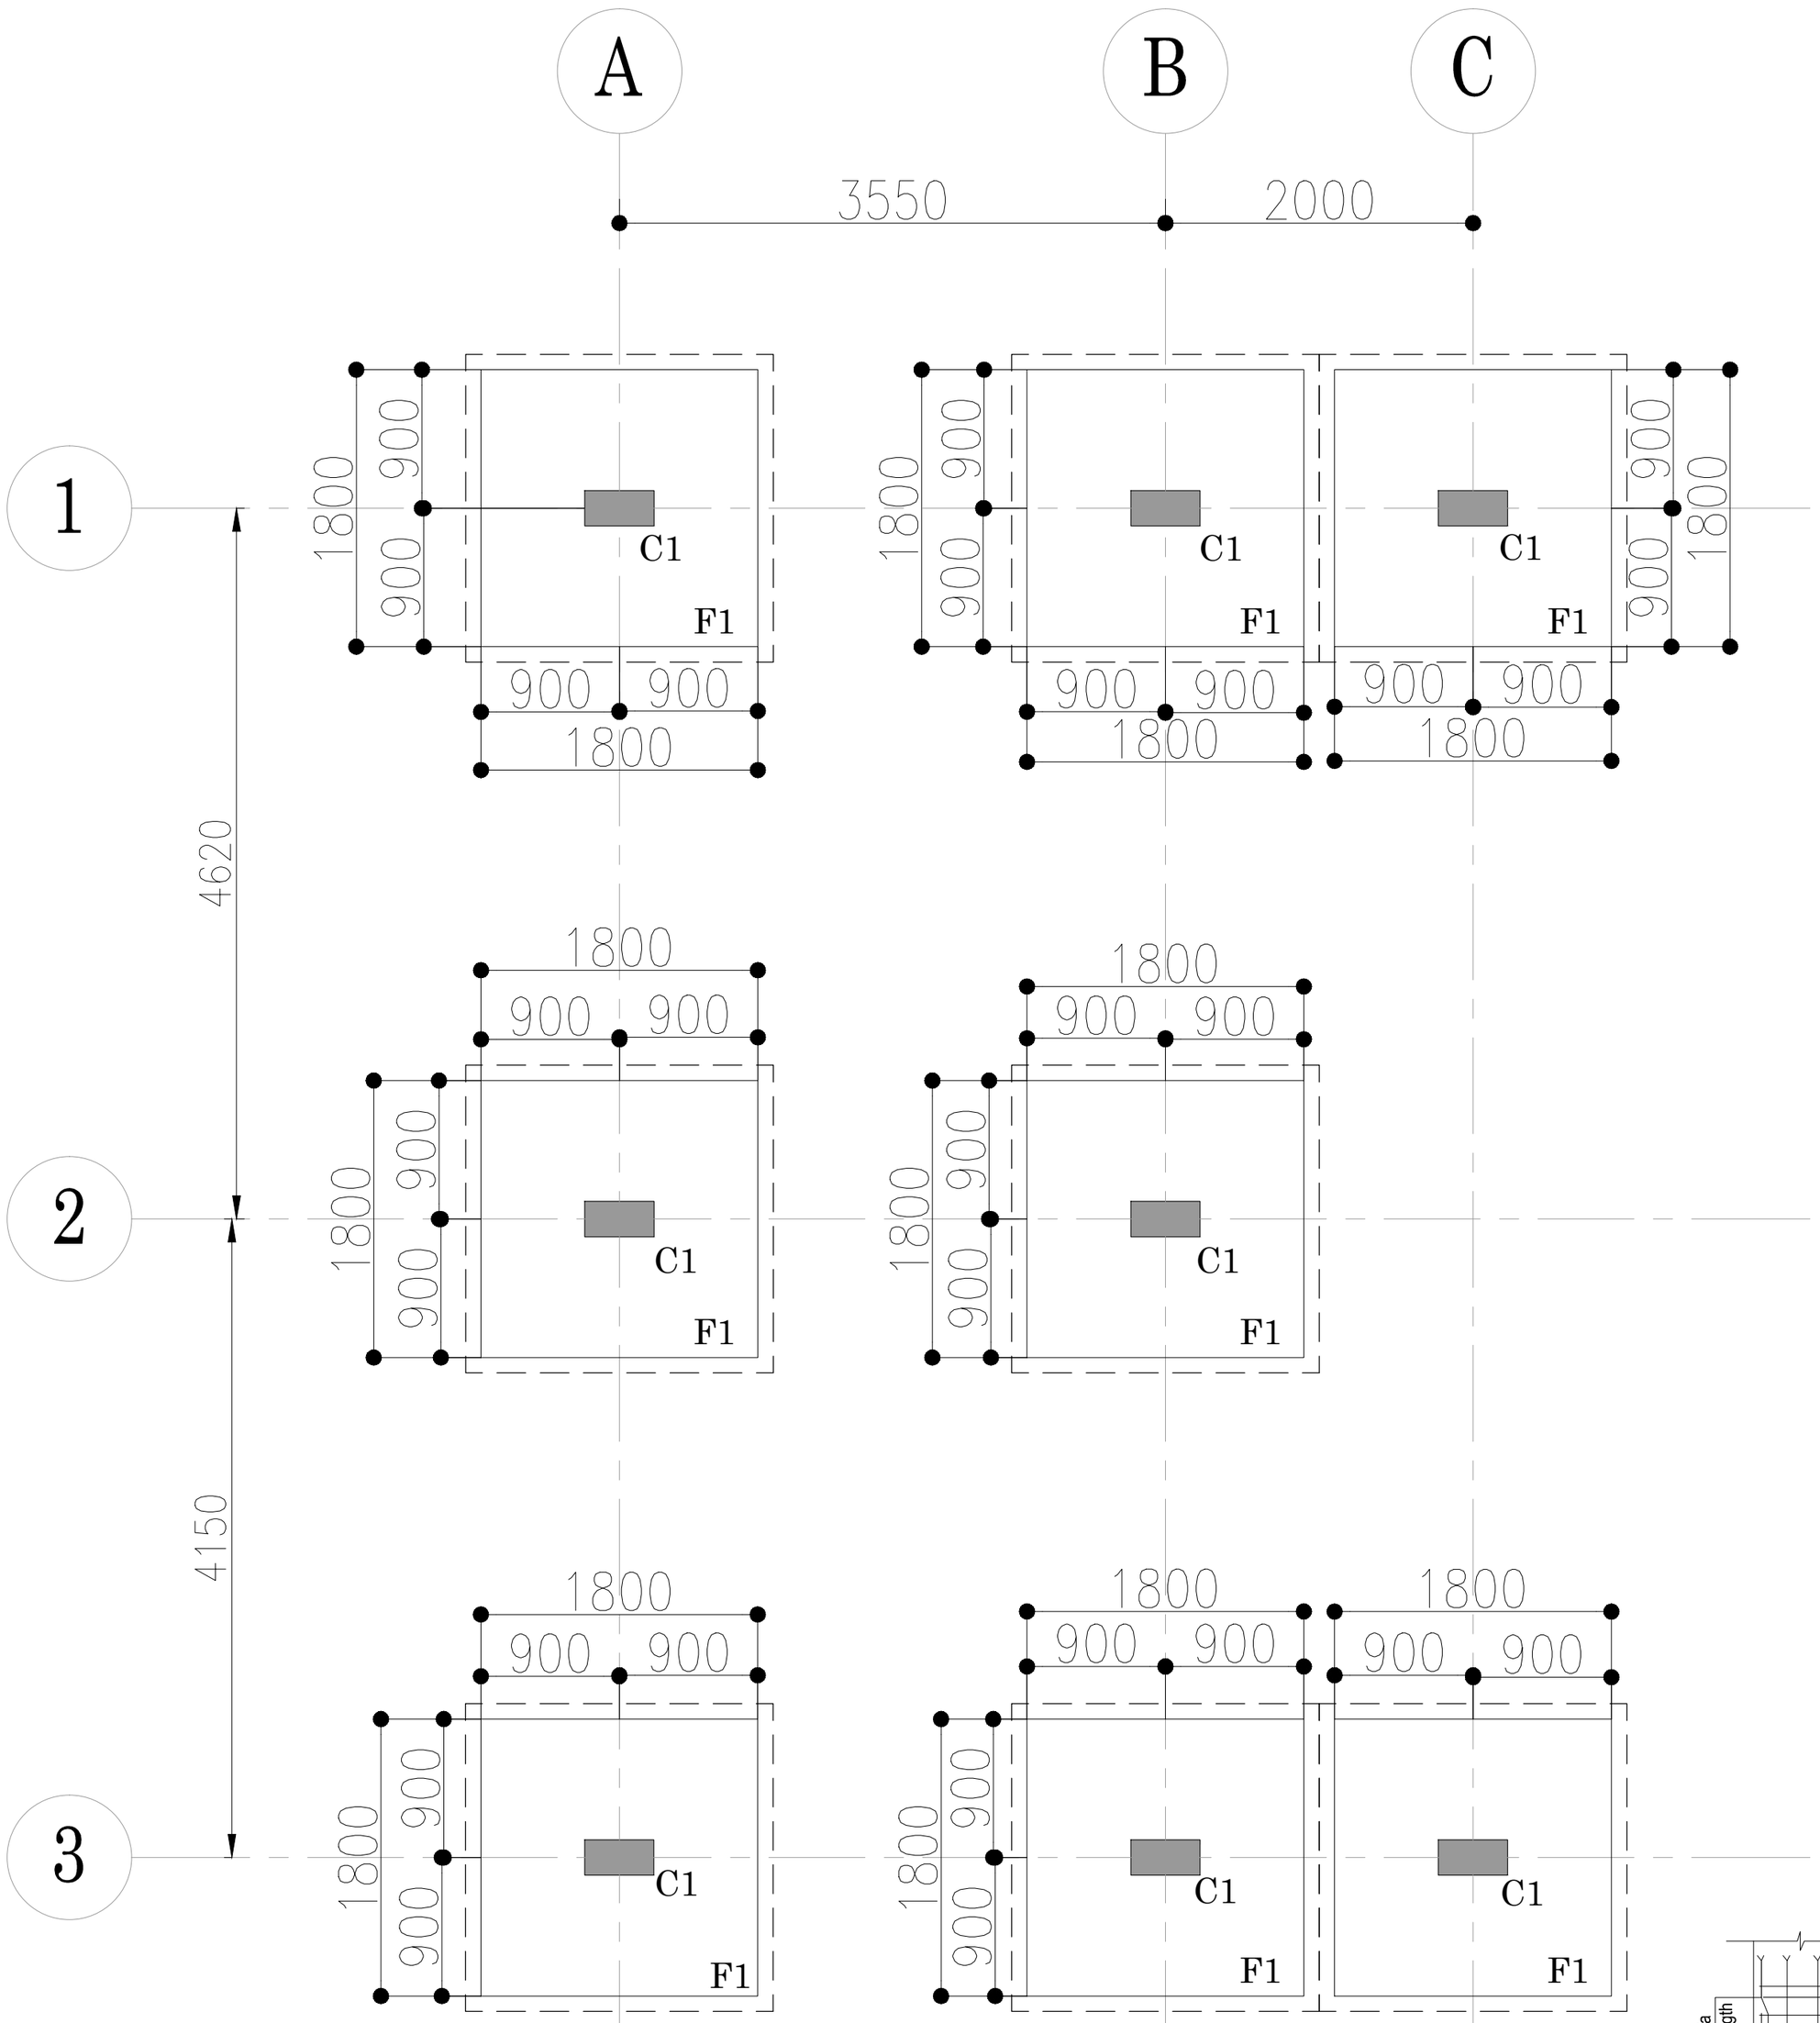

FOUNDATION LAYOUT

SCHEDULE OF FOOTING					
S.L. NO.	FOOTING TYPE	FOOTING SIZE (AxB)	FOOTING DEPTH 'D'	REINFORCMENT 'a' long reinf	REINFORCMENT 'b' short renif
1.	F1	1800 x 1800	400	Y12@150CC	Y12@150CC

SCHEDULE OF COLUMN

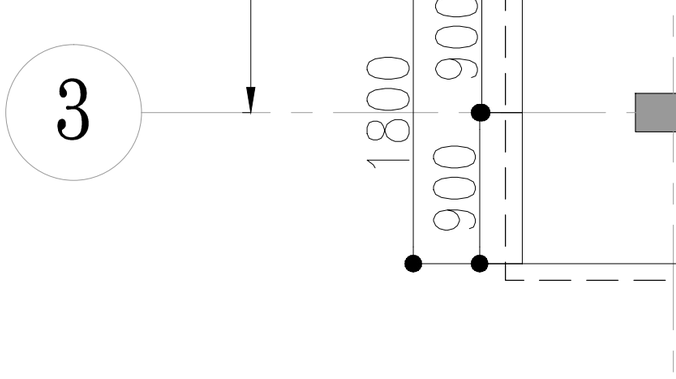

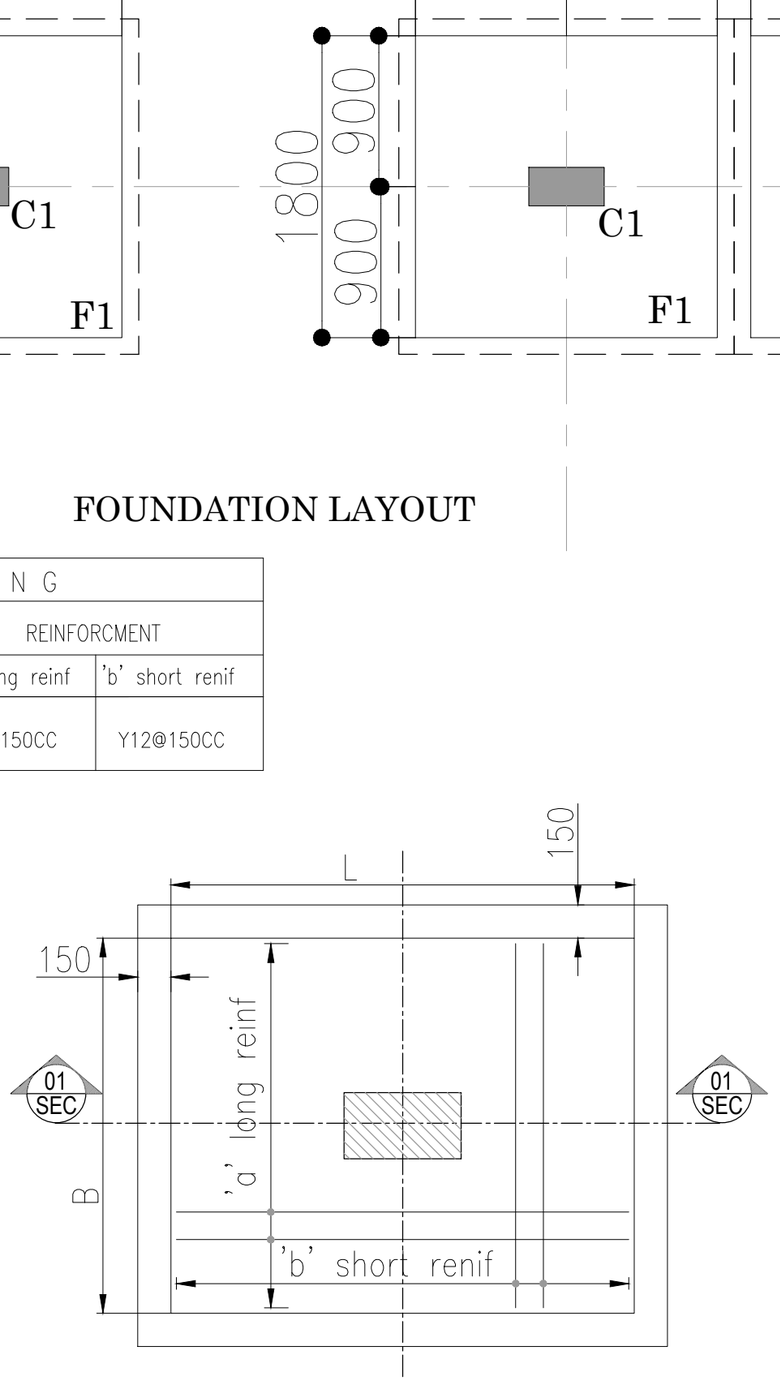

TYPICALFOOTING PLAN

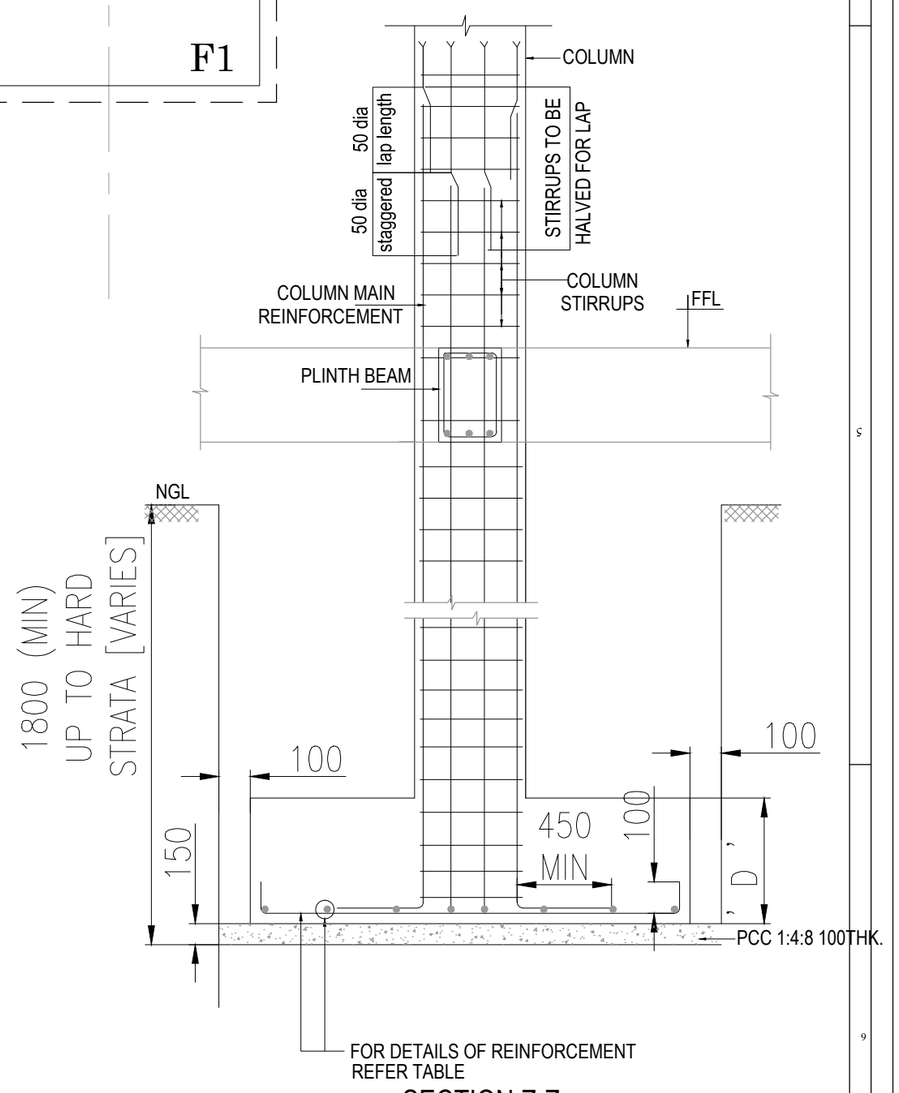

SECTION Z-Z

TYPICAL SECTIONAL ELEVATION OF ISOLATED FOOTING